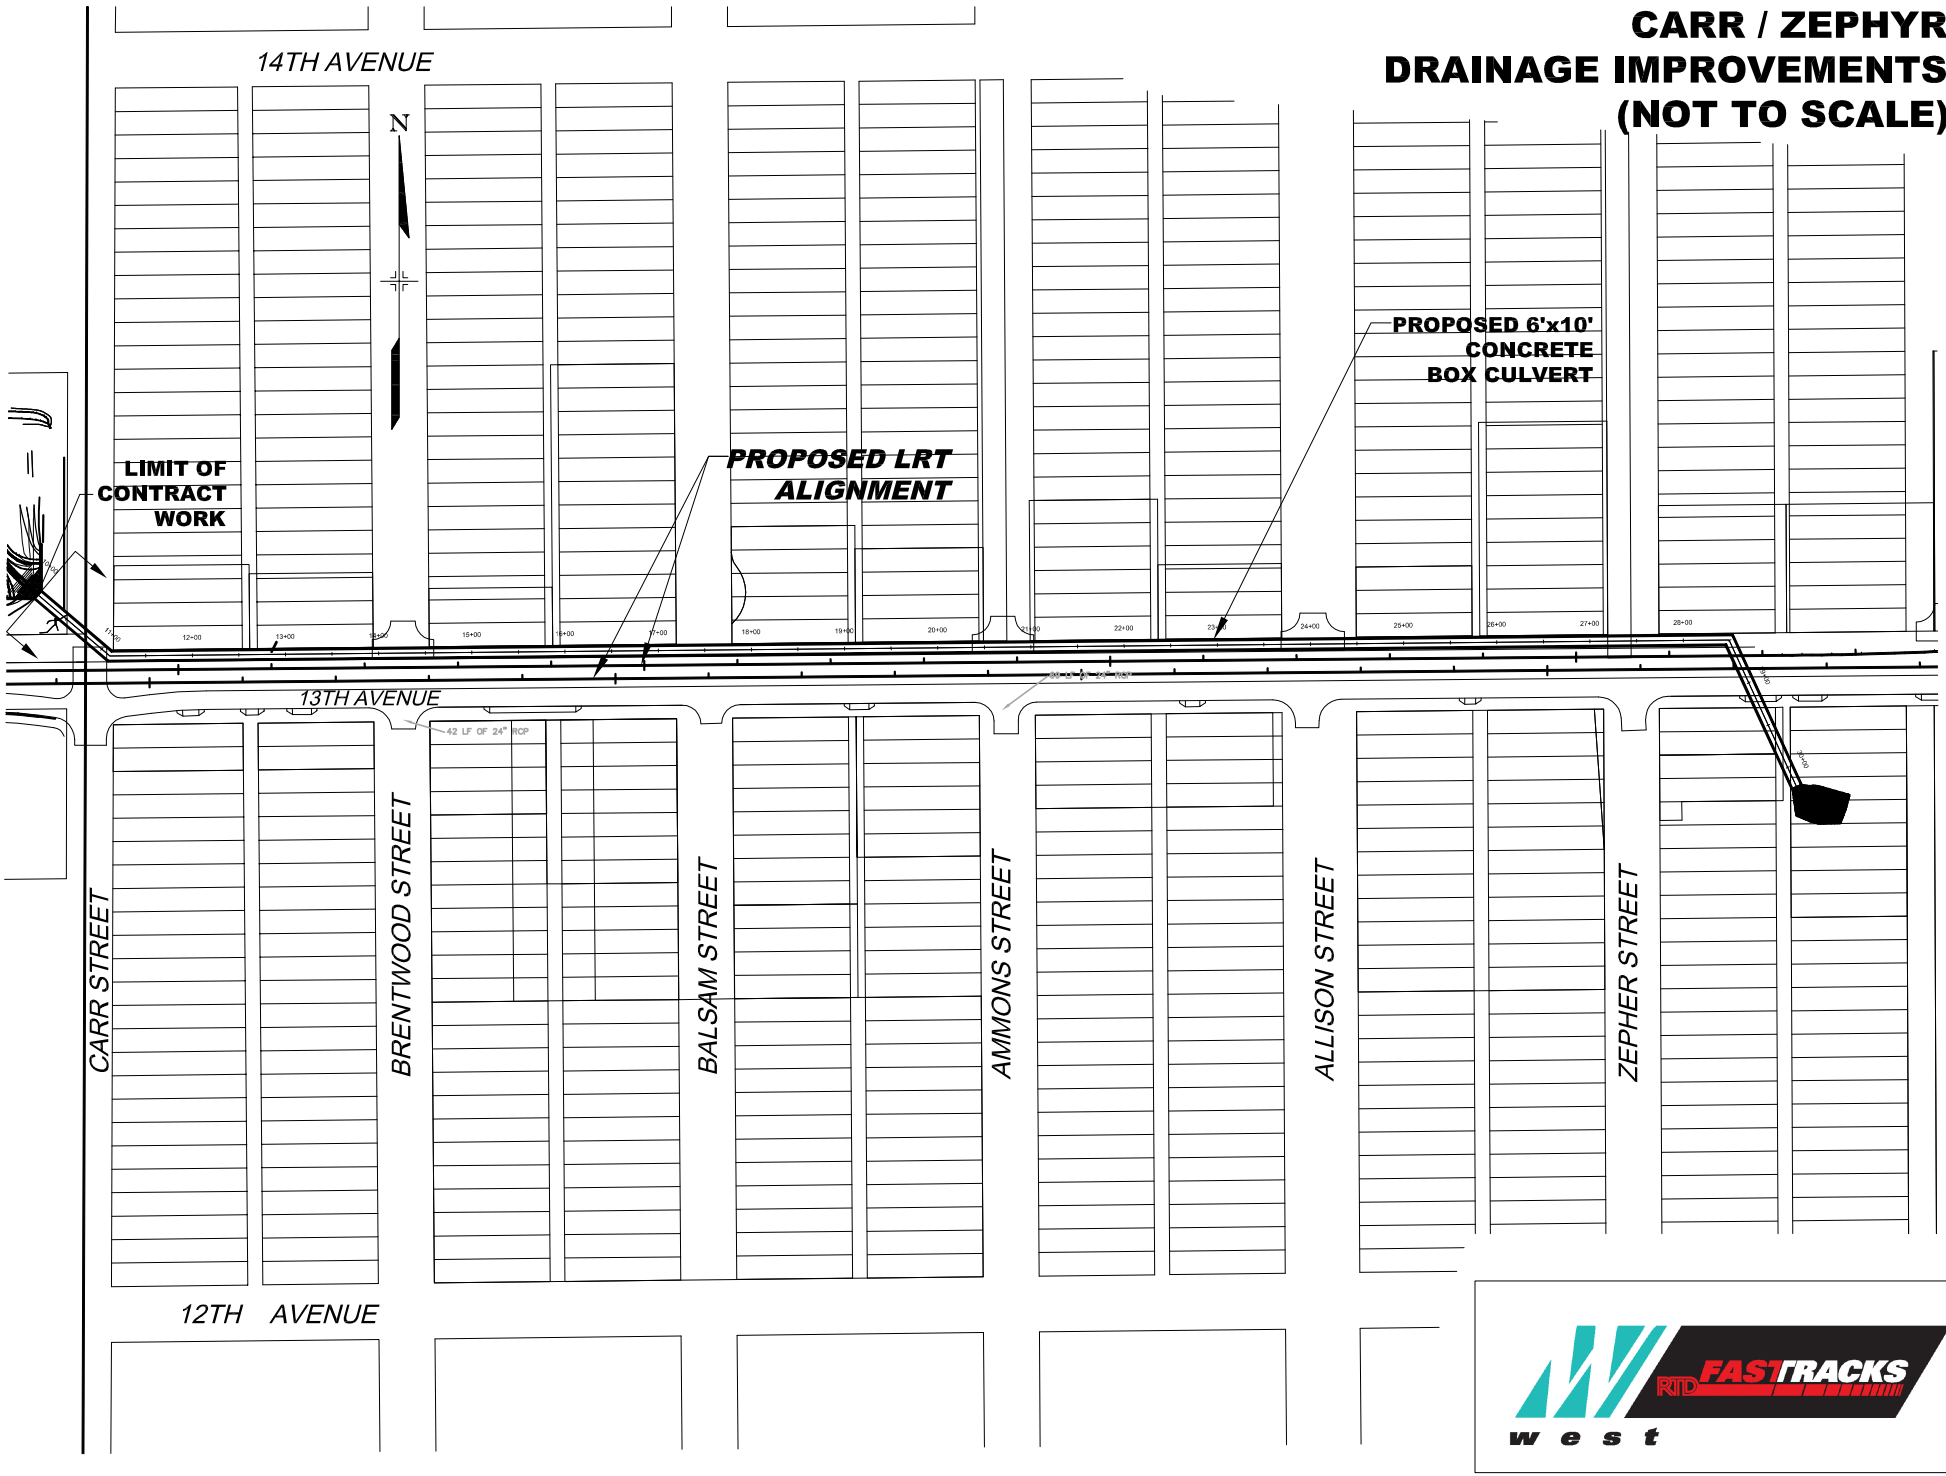EXHIBIT F
CARR / ZEPHYR
DRAINAGE IMPROVEMENTS
(NOT TO SCALE)